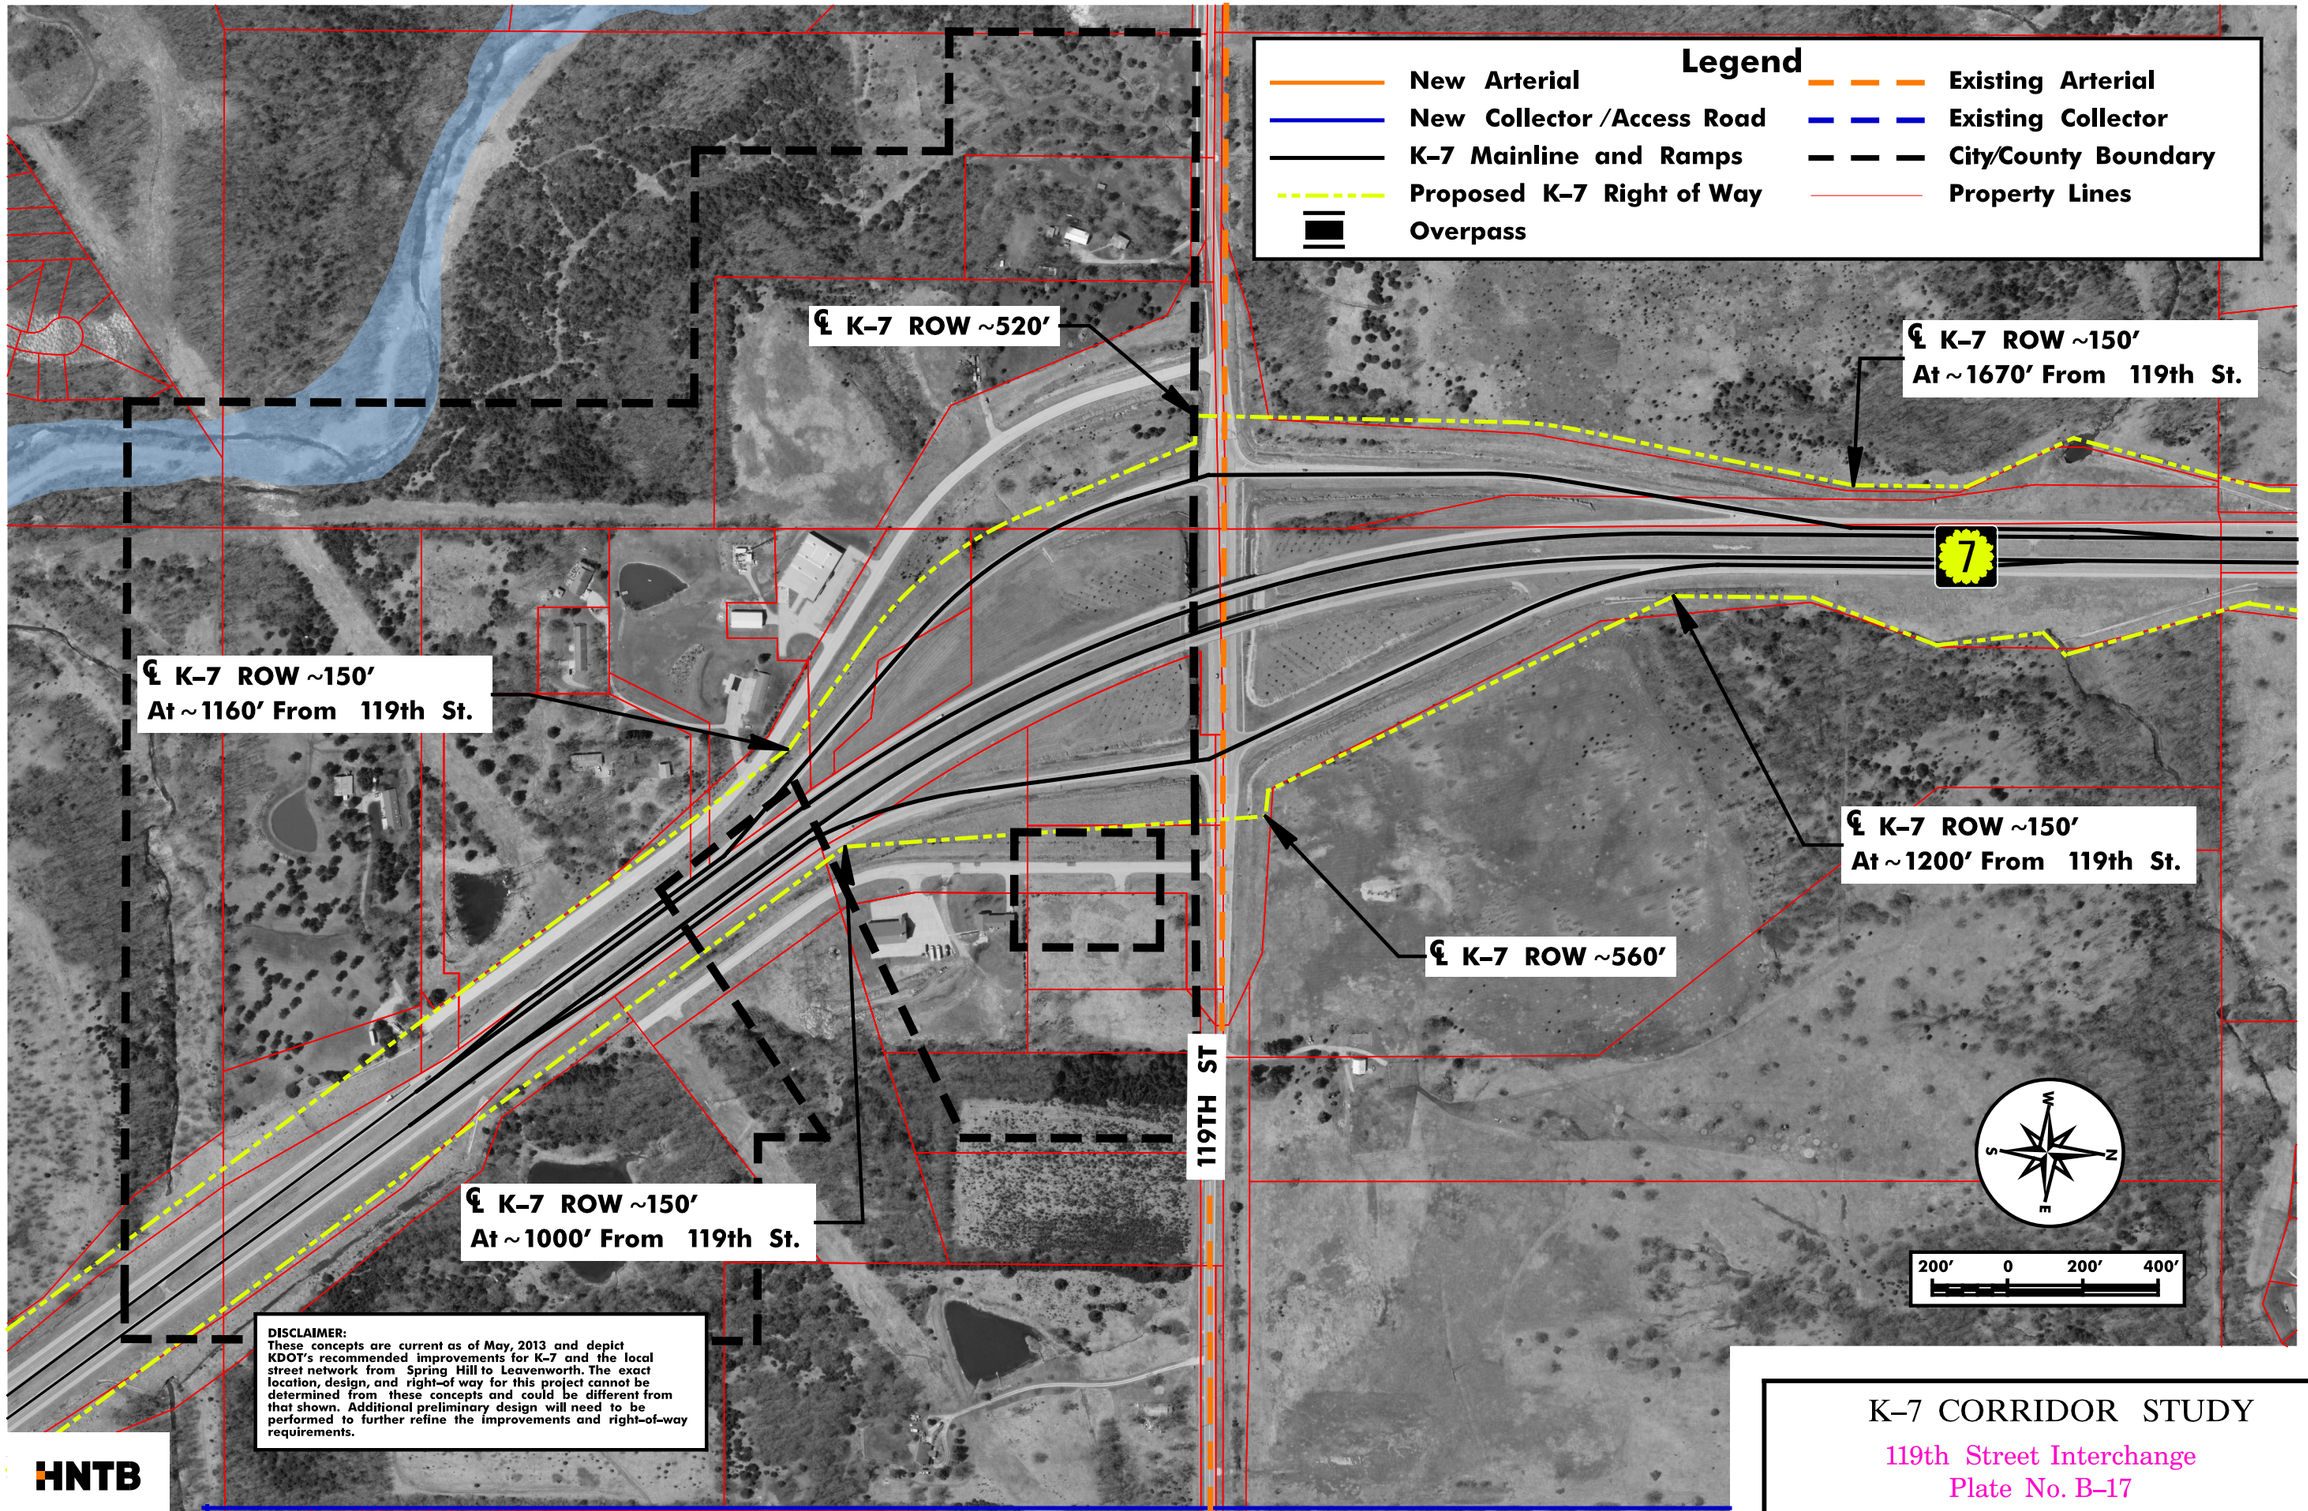

K–7 CORRIDOR STUDY

119th Street Interchange

Plate No. B–17

Date of Aerials: 2010

June 2015