KANSAS HIGHWAY SYSTEM
District 2

2005 Pavement Types

prepared by
Kansas Department of Transportation
Bureau of Materials and Research
based on database snapshot from
June 23, 2005

- PCCP
- COMPOSITE
- FDBIT
- PDBIT

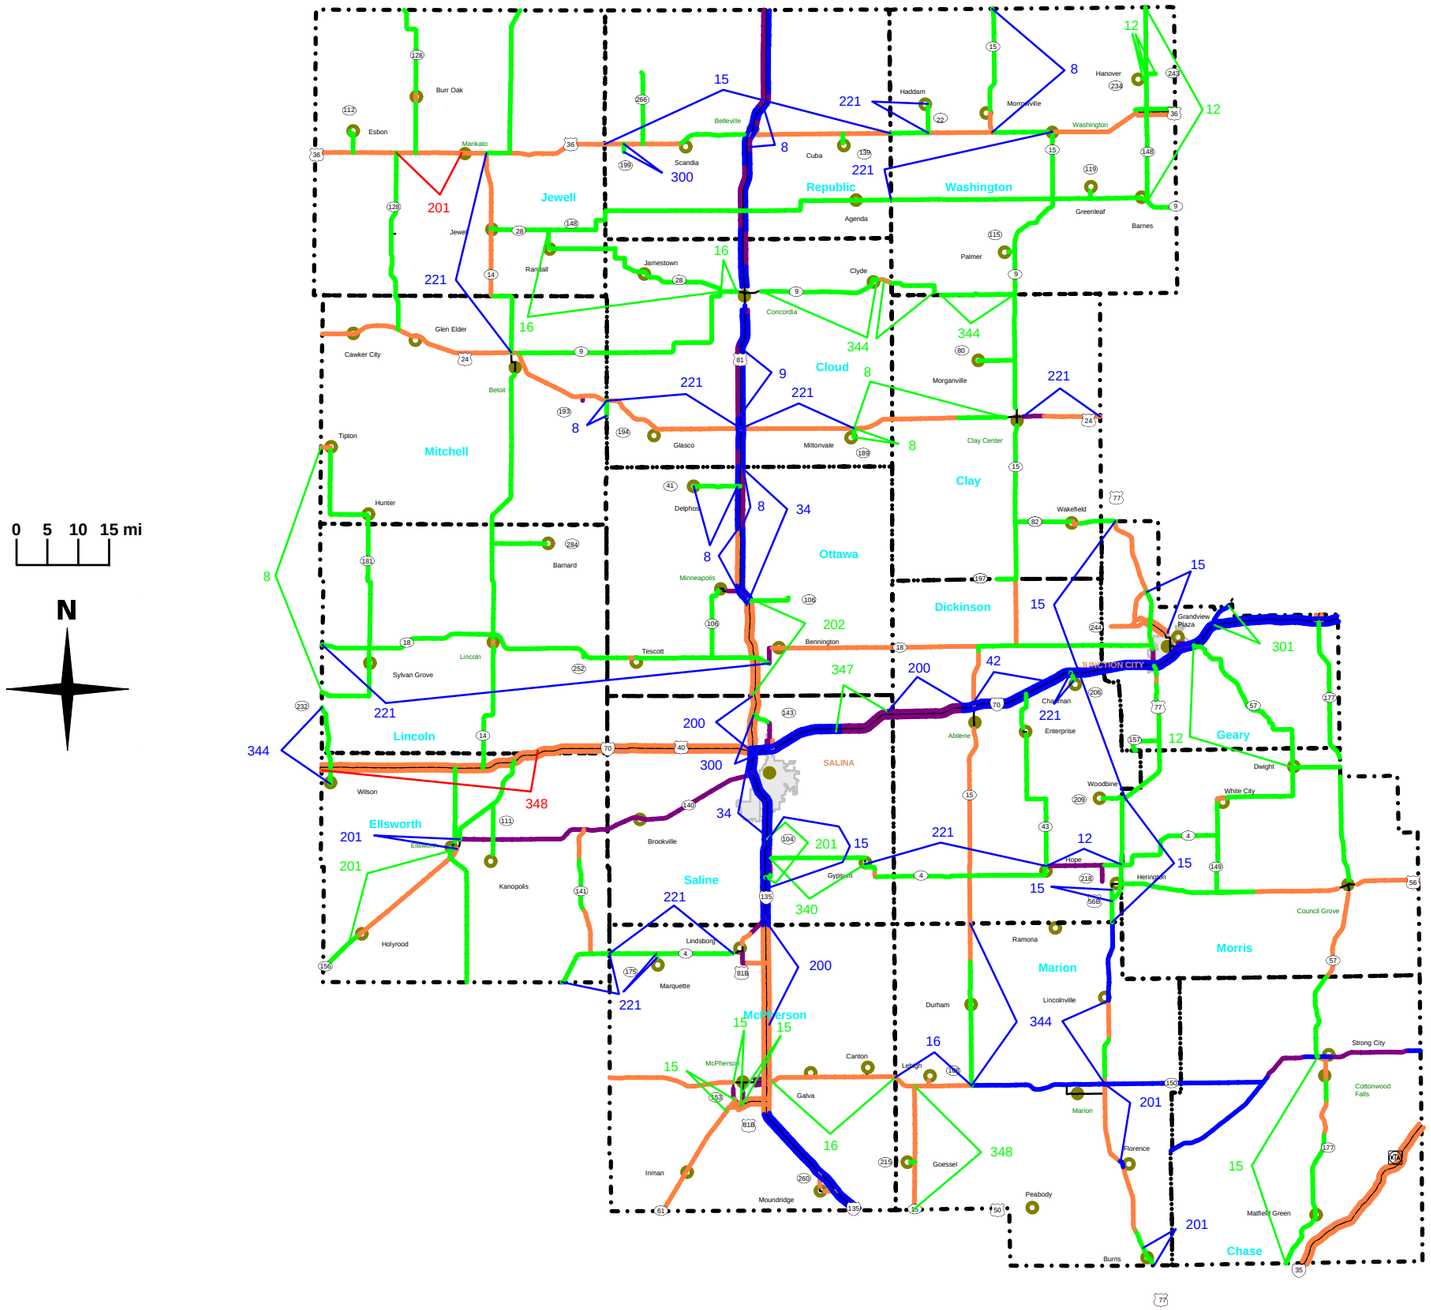

Planned Project Years

- 2005
- 2006
- 2007

8 CONVSEAL
9 MOD SLURRY SEAL
12 OVERLAY 1.5"
15 SR1",OL1"
16 SR1",OL2"
34 JTREPAIR W/PCC
42 FD PCCP PATCHING
200 NEW CONST(IFD=4)
201 NEW CONST(IFD=3)
221 ROUT & CRACKSEAL
300 OVERLAY 1"
301 OVERLAY 2"
340 CRAR(S) ONLY
344 CR4",OL1.5"
347 CM2",OL2"
348 BUTWC

KDOT makes no warranties, guarantees, or representations for accuracy of this information and assumes no liability or responsibility for any errors or omissions.