KANSAS HIGHWAY SYSTEM
District 4
2007 Pavement Types

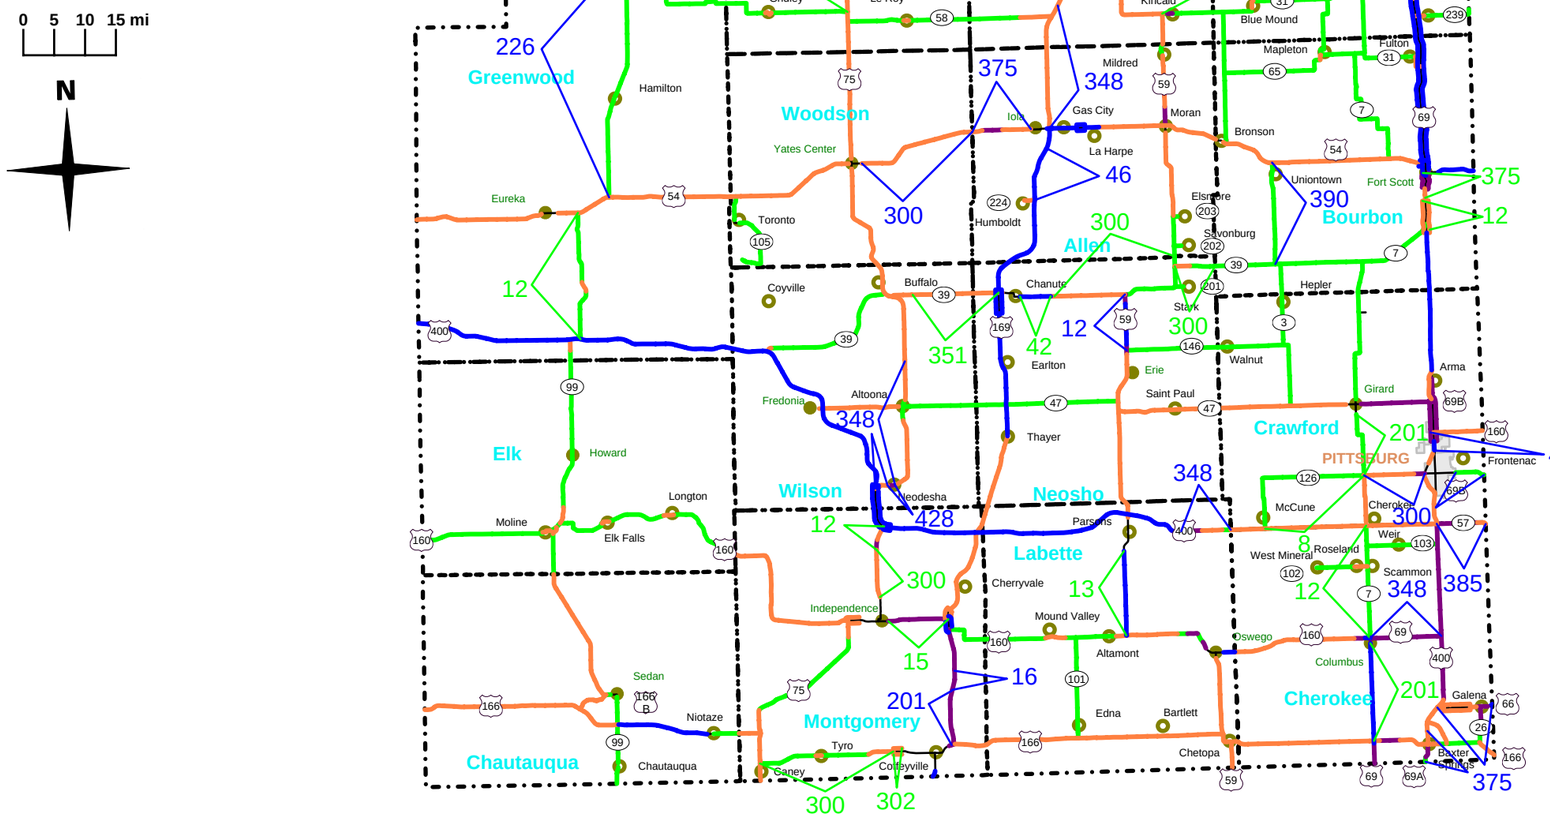

prepared by
Kansas Department of Transportation
Bureau of Materials and Research
based on database snapshot from
August 01, 2007

- PCCP
- COMPOSITE
- FDBIT
- PDBIT

Planned Project Years

- 2007
- 2008
- 2009

8 CONVSEAL
12 OVERLAY 1.5"
13 OVERLAY 3"
15 SR1",OL1"
16 SR1",OL2"
42 FD PCCP PATCHING
46 GRIND, PATCH
200 NEW CONST(IFD=4)
201 NEW CONST(IFD=3)
226 SR2",CONV
300 OVERLAY 1"
302 CM1",OL.75"
348 BUTWC
351 CM.5",OL1.5"
352 CM1",HR2",OL1"
365 CM4",OL8"
375 CM1.5",OL1.5"
385 CM1",OL1.5"
390 SR 1.5",OL 1"
428 CM 1",OL 1"

KDOT makes no warranties, guarantees, or representations for accuracy of this information and assumes no liability or responsibility for any errors or omissions.

08/23/07