KANSAS HIGHWAY SYSTEM
District 2

2014 Pavement Types

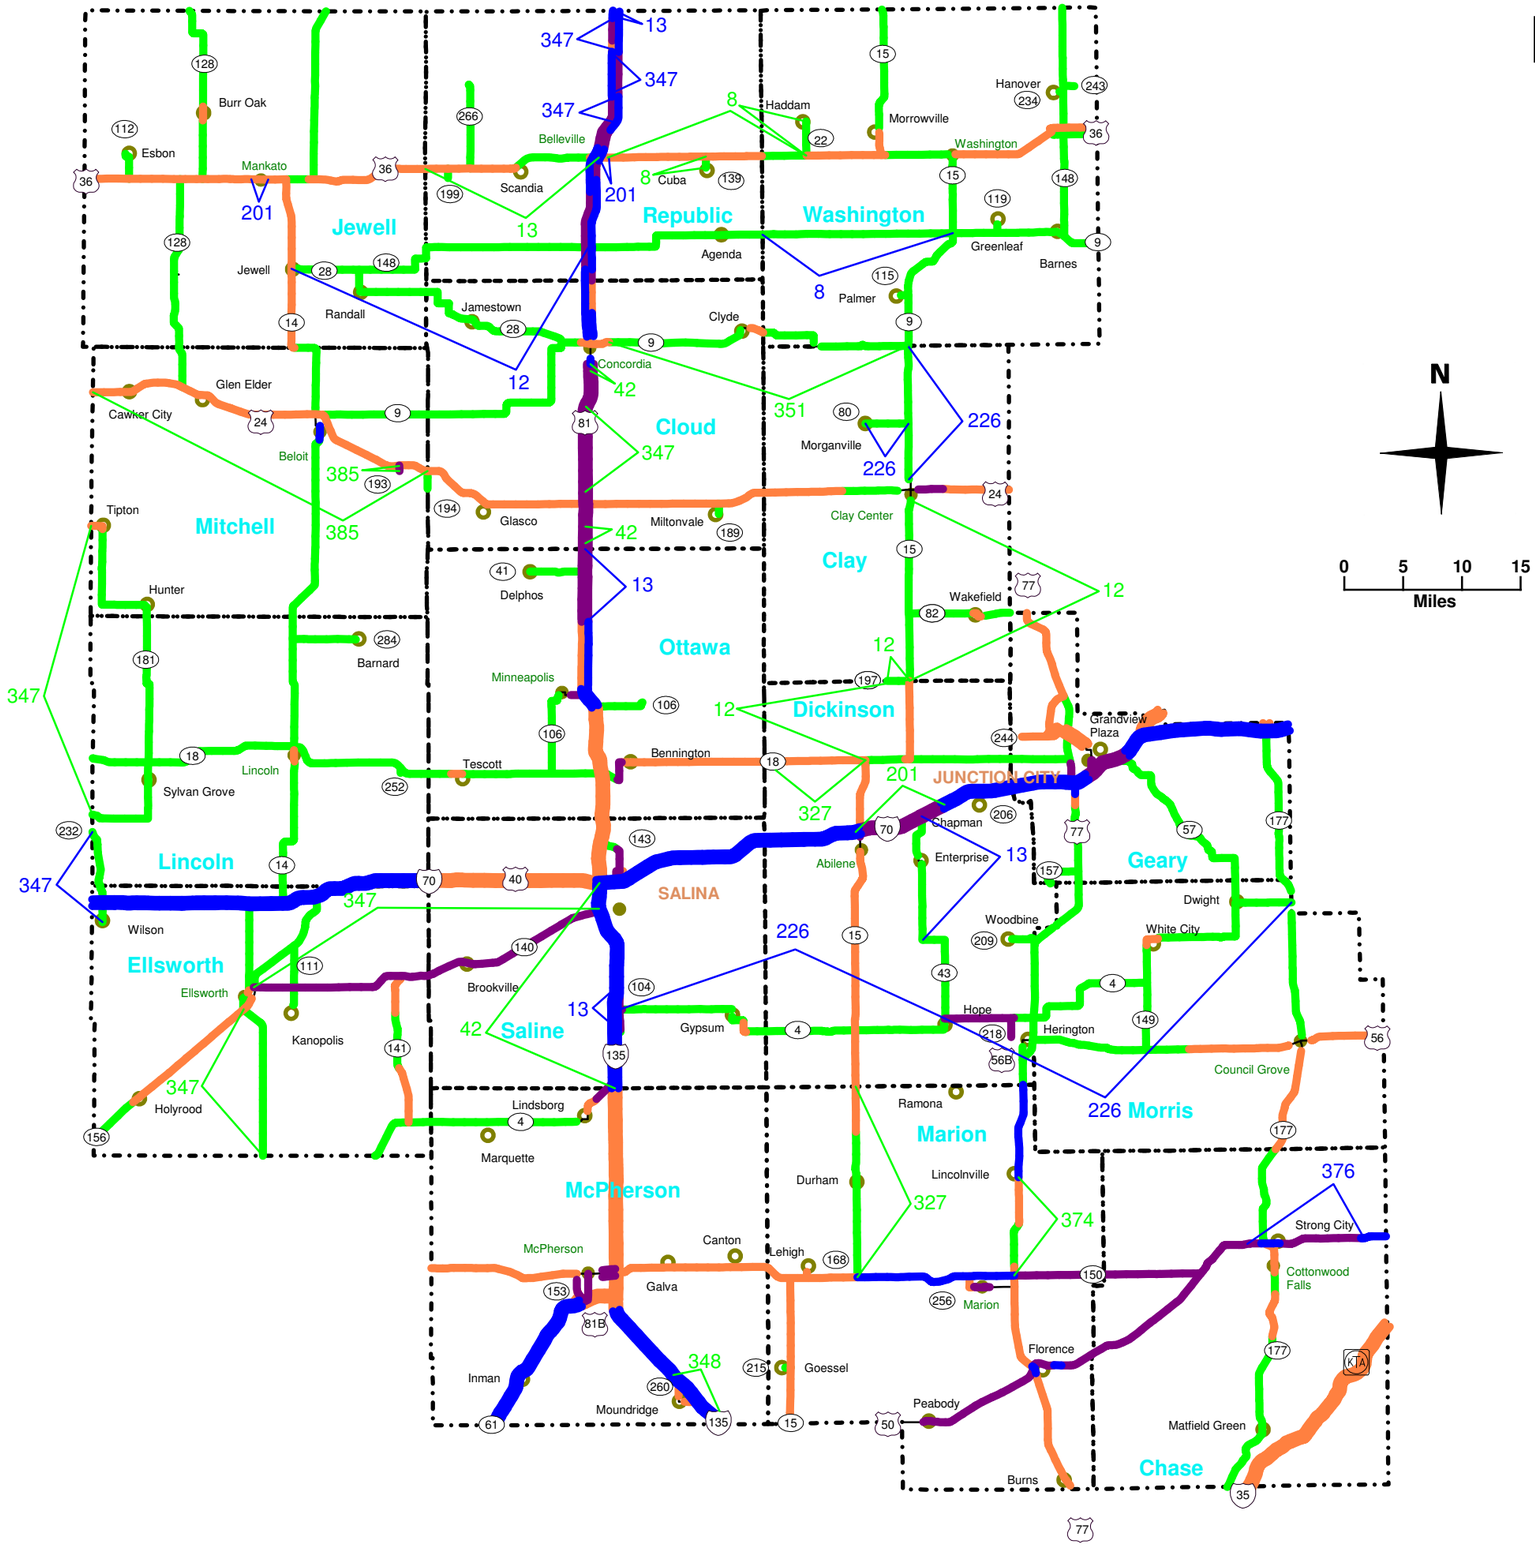

Year of Projects

- 2014 Locations
- 2015 Locations
- 2016 Locations

8	Chip Seal
12	Overlay 1.5"
13	Overlay 3"
42	FD PCCP Patching
200	New Const (IFD=4)
201	New Const (IFD=3)
226	SR 2", Chip
327	CM .75", HR 1.5"
347	CM 2", OV 2"
348	UBAS-Novachip
351	CM .5", OL 1.5"
374	SR 2", UBAS
376	CM .5", UBAS
385	CM 1", OL 1.5"

prepared by
Kansas Department of Transportation
Bureau of Construction and Materials
August 1, 2014

KDOT makes no warranties, guarantees, or representations for accuracy of this information and assumes no liability or responsibility for any errors or omissions.